


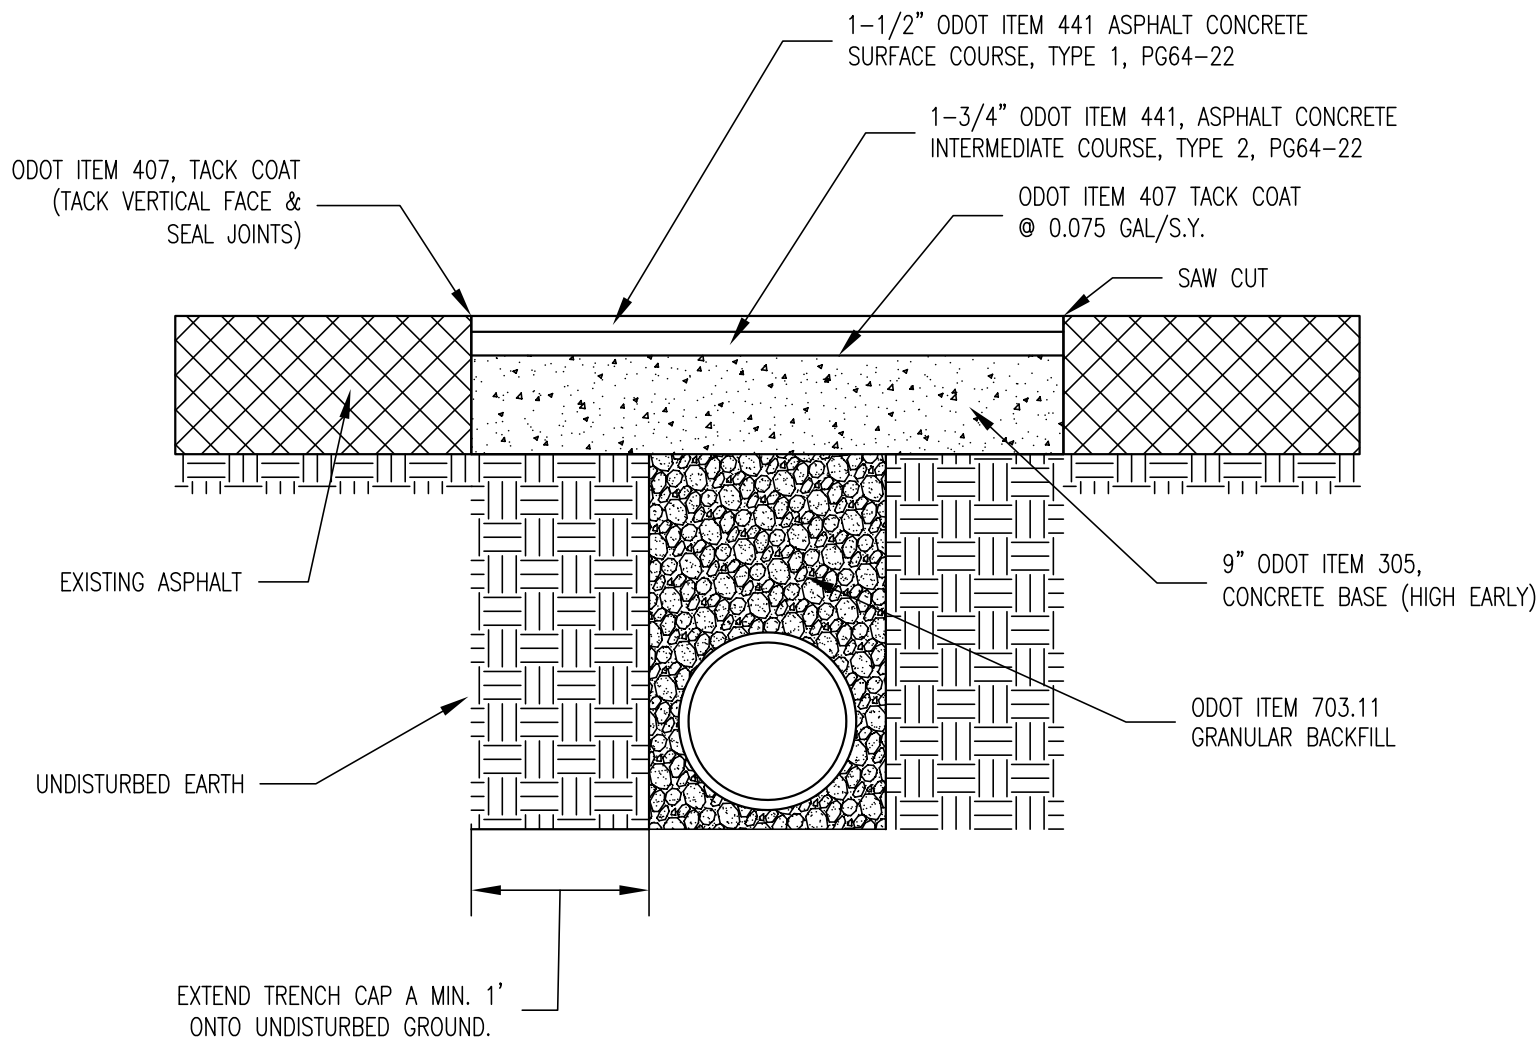

NOTE:

TRENCH REPAIR CUT JOINTS MUST BE SEALED WITH 4" WIDE AC SEALANT.

NO SCALE

APR'D 03/18

REVISION	DATE	BY

STARK COUNTY
SANITARY ENGINEERING DEPT.

DETAIL DWG.NO. 23

ITEM NO. 21

PAVEMENT REPLACEMENT
STREET CROSSING