


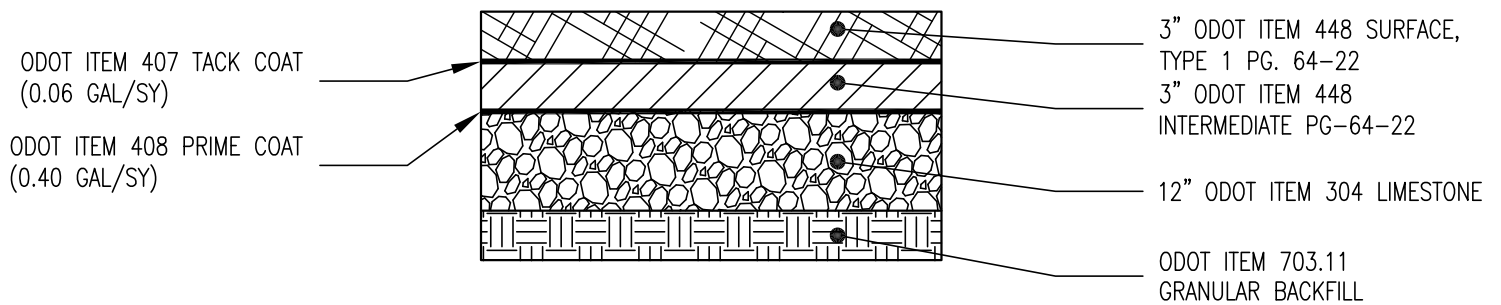

NOTES:

1. INSTALL FENCE POSTS PRIOR TO PAVING
2. THE CONTRACTOR SHALL ENSURE POSITIVE DRAINAGE.

APR'D 04/23

NO SCALE

STARK COUNTY
SANITARY ENGINEERING DEPT.

REVISION	DATE	BY

DETAIL DWG.NO. 24

ITEM NO. 21

PROPOSED ASPHALT
CONCRETE AT LIFT STATIONS