


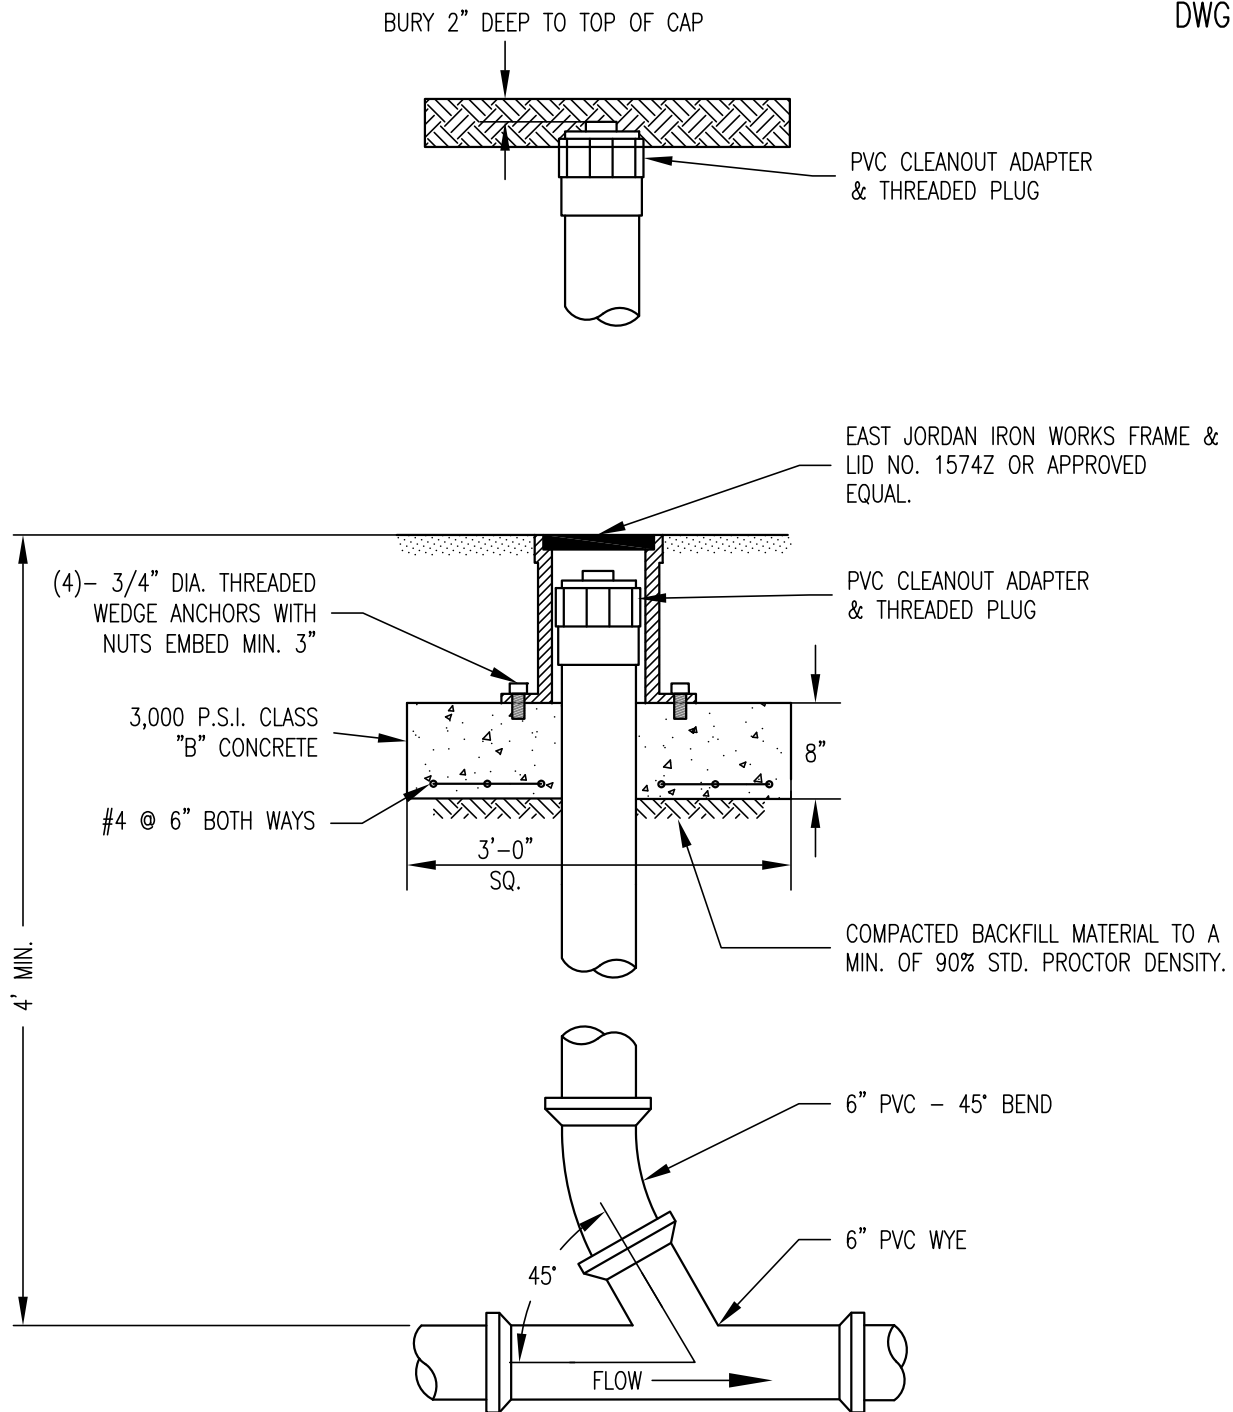

NO SCALE

APR'D 04/18

STARK COUNTY
SANITARY ENGINEERING DEPT.

REVISION	DATE	BY

DETAIL DWG.NO. 29
ITEM NO. 14

6" P.V.C CLEANOUT DETAIL
PAVED & GRASS AREAS