


THIS DRAWING IS FOR ROAD GRADES GREATER THAN 1" PER FOOT. SEE
DRAWING 33 FOR ROAD GRADES LESS THAN 1" PER FOOT (i.e. LEVEL $\pm$).

DWG.NO. 34

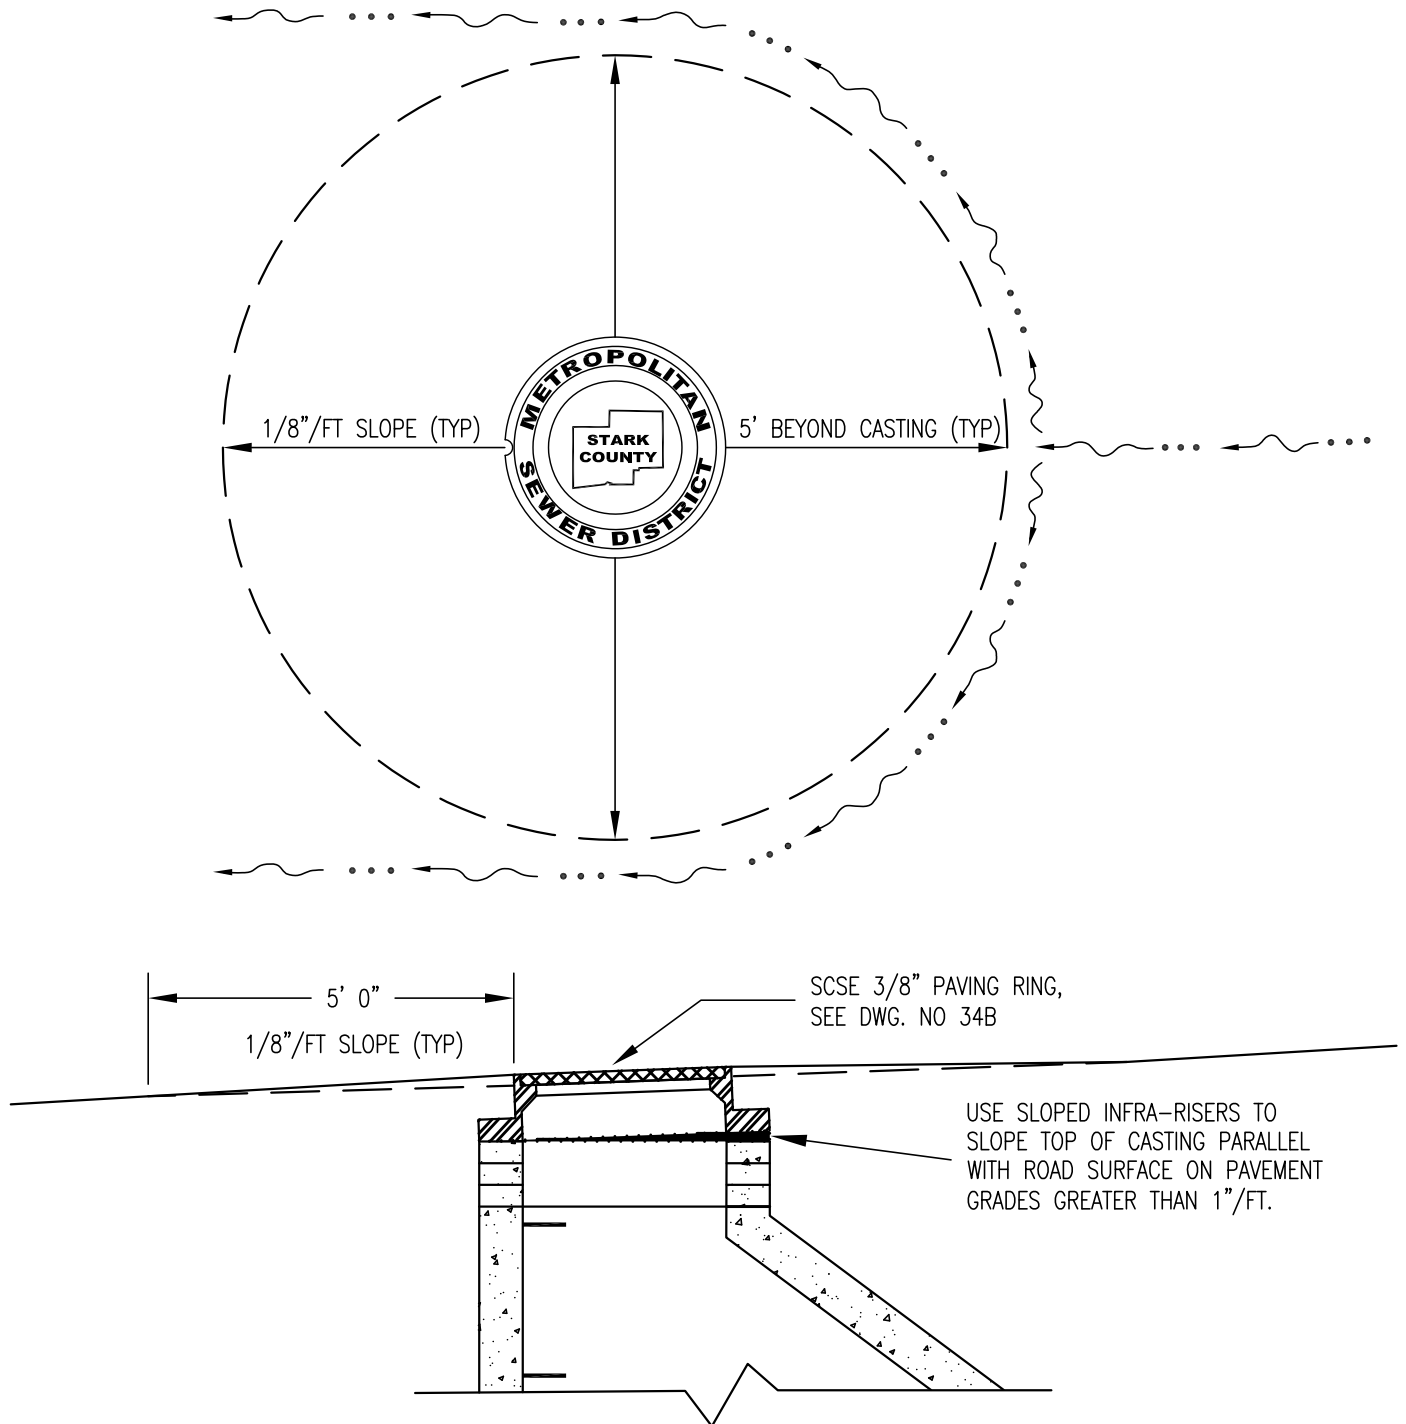

CONTRACTOR TO SLOPE PAVEMENT AWAY FROM THE MANHOLE CASTING IN ORDER TO AVOID ANY PONDING
AROUND THE MANHOLE. THIS WORK IS TO BE DONE DURING PAVEMENT CONSTRUCTION AS THE FINAL TOPCOAT
OF ASPHALT IS CONSTRUCTED AND PLACED.

NO SCALE

APR'D 01/18

REVISION	DATE	BY

STARK COUNTY
SANITARY ENGINEERING DEPT.

DETAIL DWG.NO. 34

ITEM NO. _____

MANHOLE CASTING SET IN NEW
ASPHALT PAVEMENT ROAD GRADES
GREATER THAN 1" PER FOOT.