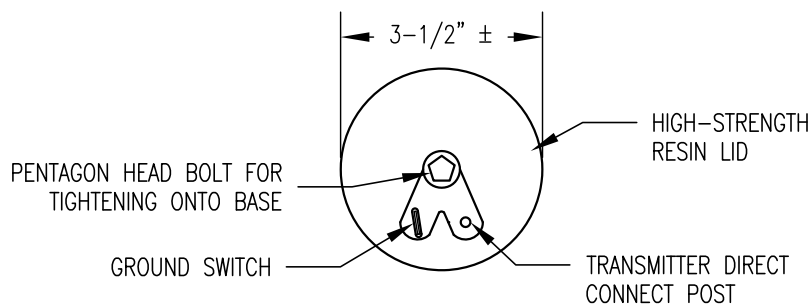
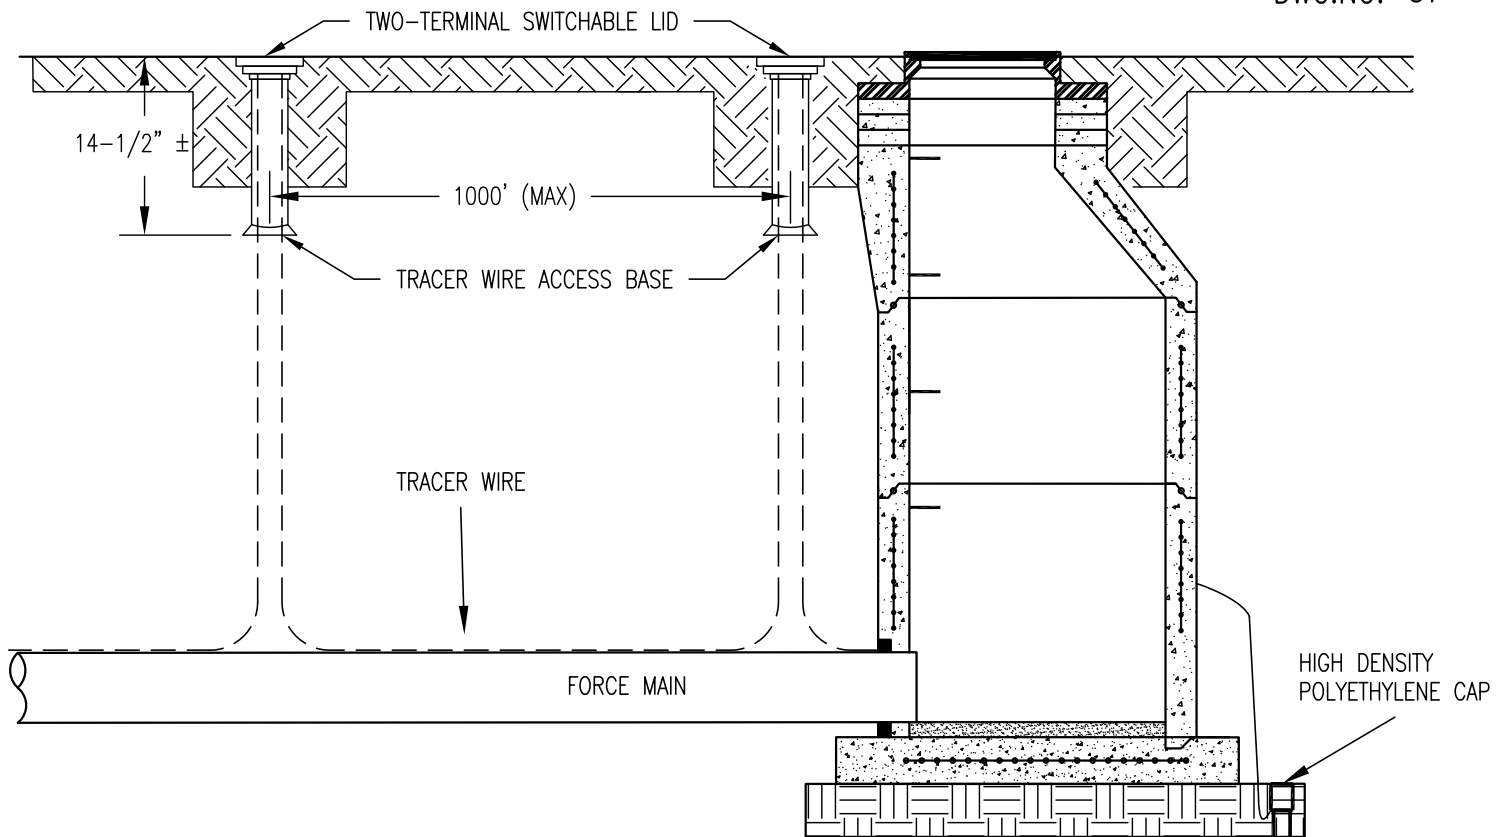


NOTES:

- 1) THE TRACER WIRE ACCESS BASE SHALL BE SELECTED BASED ON APPLICATION/INSTALLATION LOCATION. A LIGHT-DUTY BASE MAY BE USED FOR OFF-ROADWAY AREAS. FOR INSTALLATION IN PAVEMENT, A ROADWAY BASE SHALL BE USED.
- 2) LIDS SHALL BE LABELED "SEWER" AND BE GREEN IN COLOR

TWO-TERMINAL SWITCHABLE LID

NO SCALE

STARK COUNTY
SANITARY ENGINEERING DEPT.

APR'D	7/2021	
REVISION	DATE	BY

DETAIL DWG.NO. 37
ITEM NO. -

TRACER WIRE DETAIL