


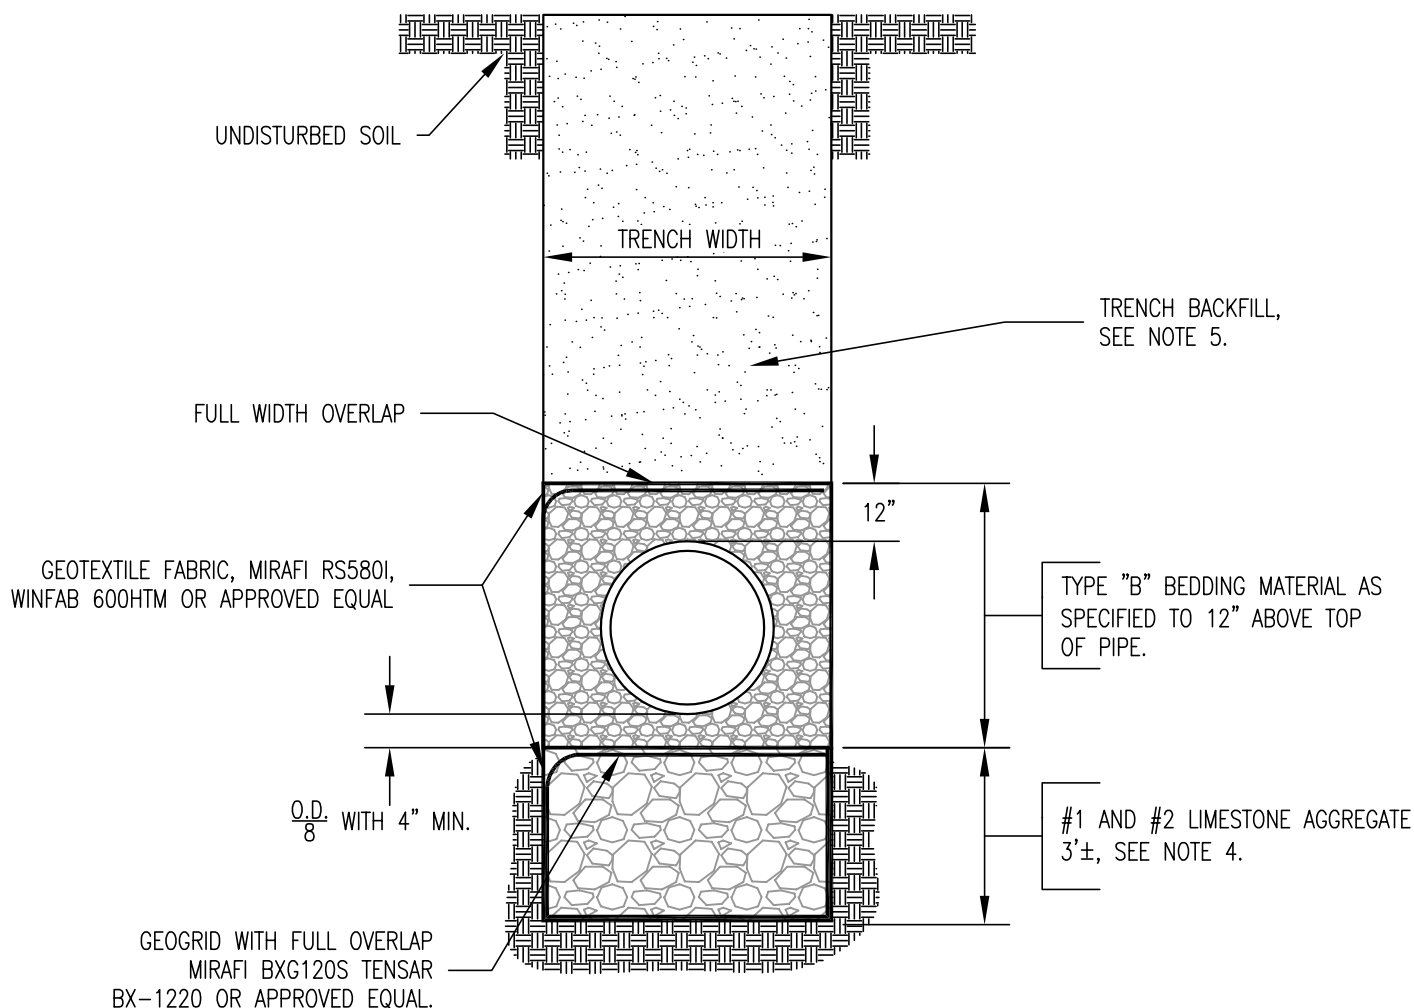

NOTES:

- 1) STARK COUNTY SHALL APPROVE GEOGRID AND GEOTEXTILE FABRIC PRIOR TO INSTALLATION.
- 2) USE OF THIS DETAIL IS PER PLAN LOCATION AND WHERE FIELD CONDITIONS DICTATE AS DETERMINED BY THE ENGINEER.
- 3) FOR BIDDING PURPOSES, TRENCH WIDTH EQUALS I.D. PIPE + 2'-0"
- 4) DEPTH OF UNDERCUT NECESSARY WILL BE PER SOILS REPORT AND FIELD VERIFIED BY THE ENGINEER.
- 5) BACKFILL SHALL BE IN ACCORDANCE WITH THE SOILS REPORT AND BE COMPACTED TO THE REQUIREMENTS OF ITEM 1 IN THE SPECIFICATIONS. ANY PORTION OF THE TRENCH BACKFILL WITHIN THE DEFINED ZONE OF PAVEMENT INFLUENCE SHALL BE TYPE 1 OR TYPE 2 STRUCTURAL BACKFILL AS SPECIFIED UNDER ODOT ITEM 703.11. BACKFILL SHALL BE PLACED & COMPACTED IN MAX. 8" LIFTS, OR AS DIRECTED BY THE ENGINEER, OR LOCAL JURISDICTION ISSUING ROAD OPENING PERMIT.

NO SCALE

APPROVED 08/23

REVISION	DATE	BY

STARK COUNTY
SANITARY ENGINEERING DEPT.

DETAIL DWG.NO. 3A

ITEM NO. 1C

REINFORCED TRENCH
DETAIL